REV. NO.	REVISIONS	DATE
2	UPDATED PLAN	03/03/14
1	UPDATED PLAN	11/14/13

DATE:

SUBJECT: OVERALL FLOOR PLAN

SCALE: 1/16" = 1'-0"

PROJECT: 19 KEEWAYDIN DRIVE

SALEM, NEW HAMPSHIRE

UDELSMAN ASSOCIATES
ARCHITECTURE • PLANNING • DESIGN
161 FEDERAL HILL ROAD
HOLLIS, NEW HAMPSHIRE 03049
603.465.6960 FAX 465.6961

PROJECT NO.:

SHEET NO.: A1
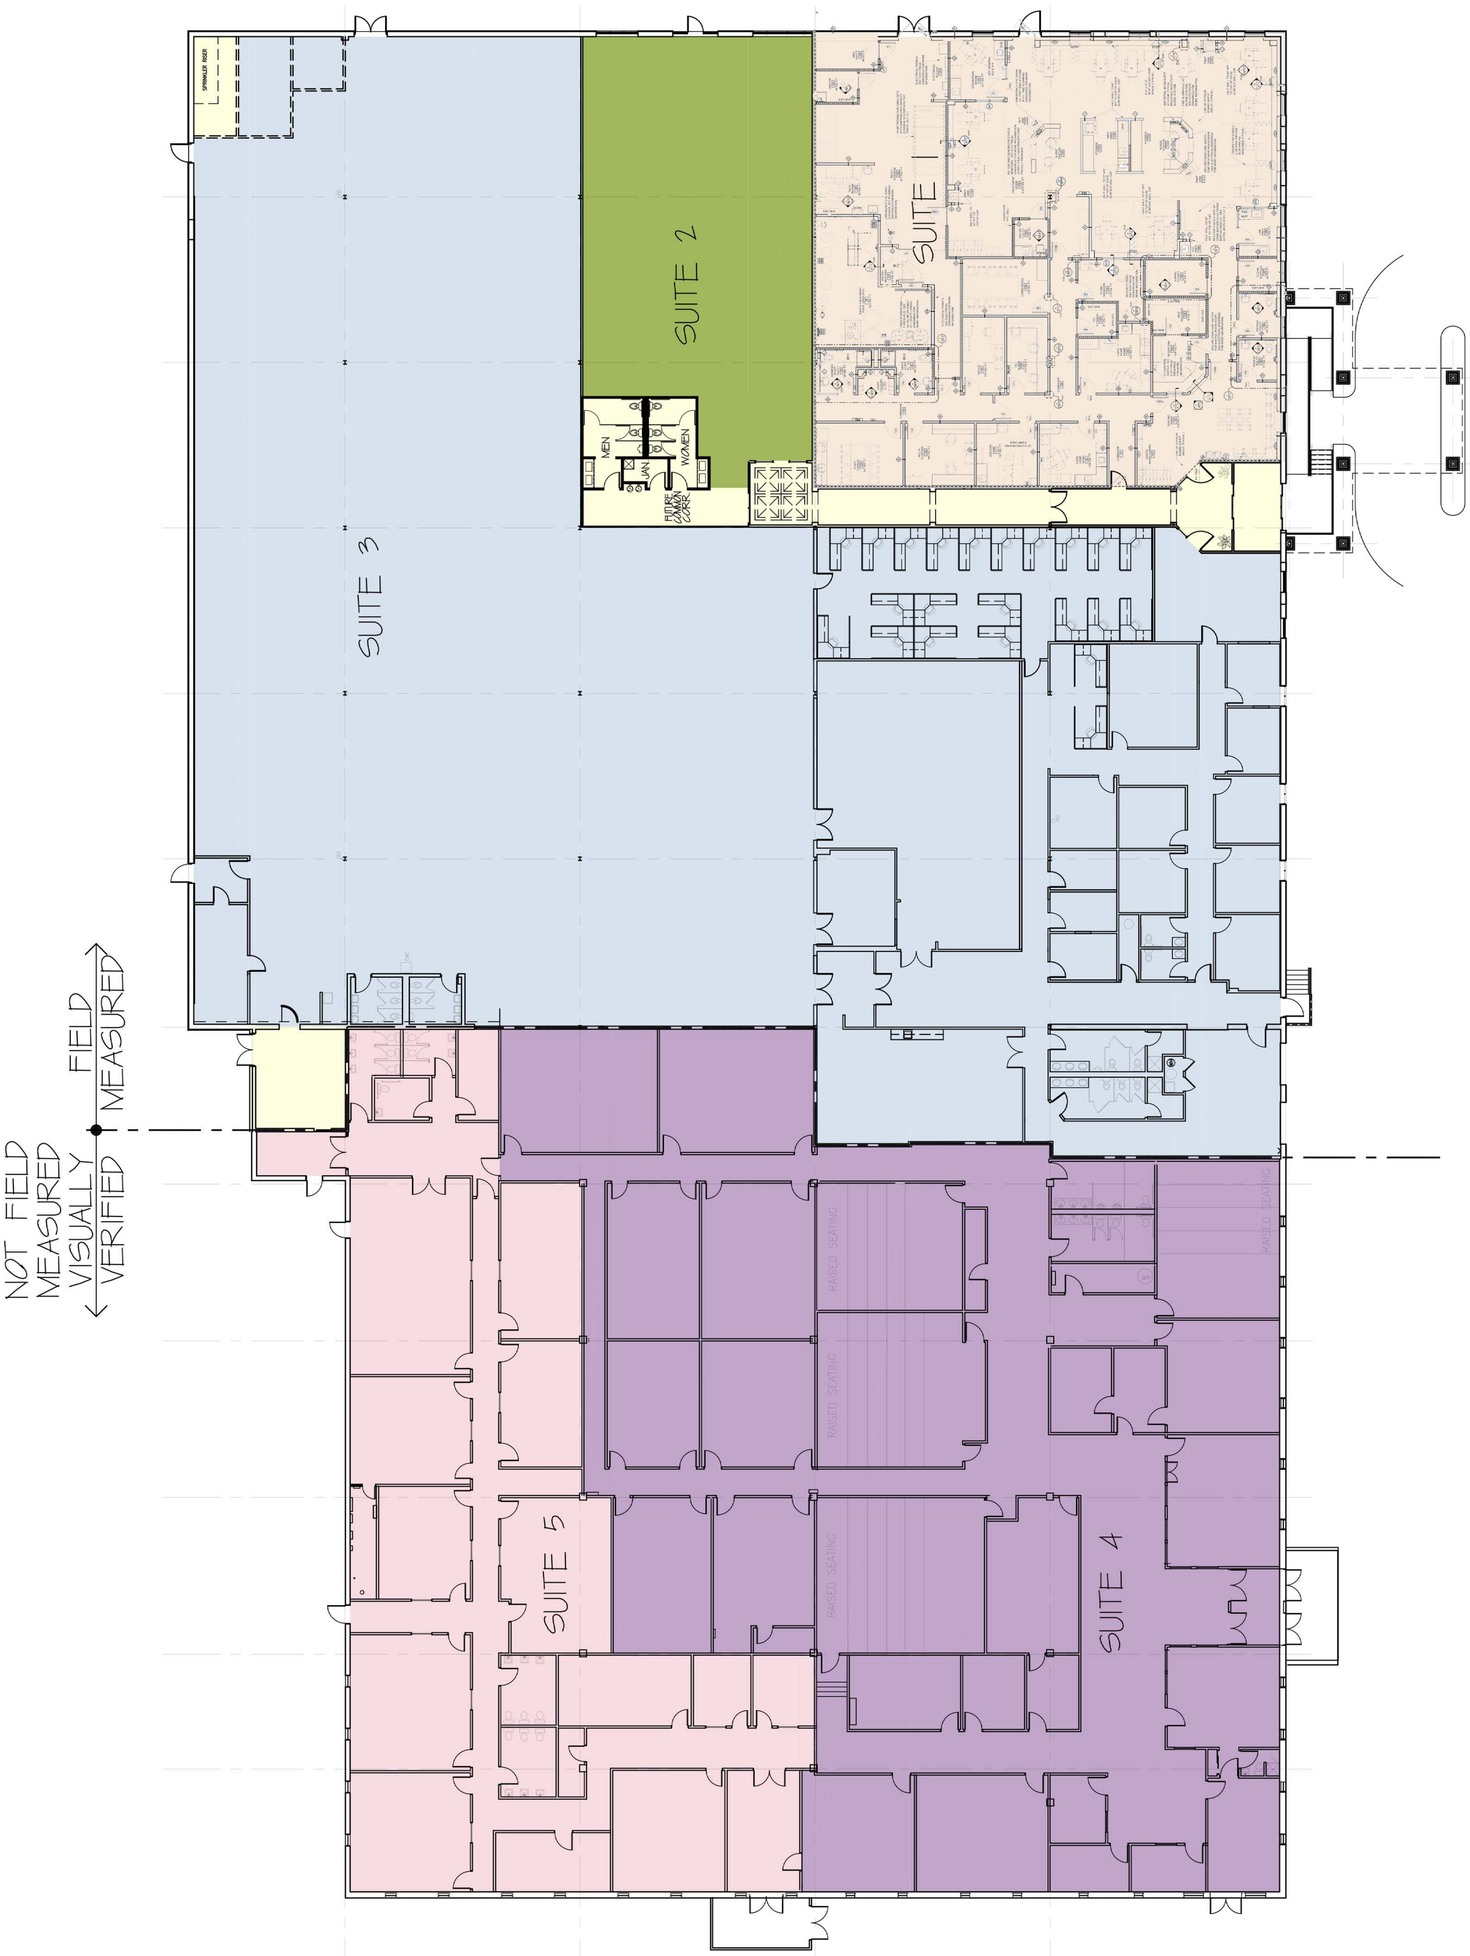
©UDELSMAN ASSOCIATES, 2012